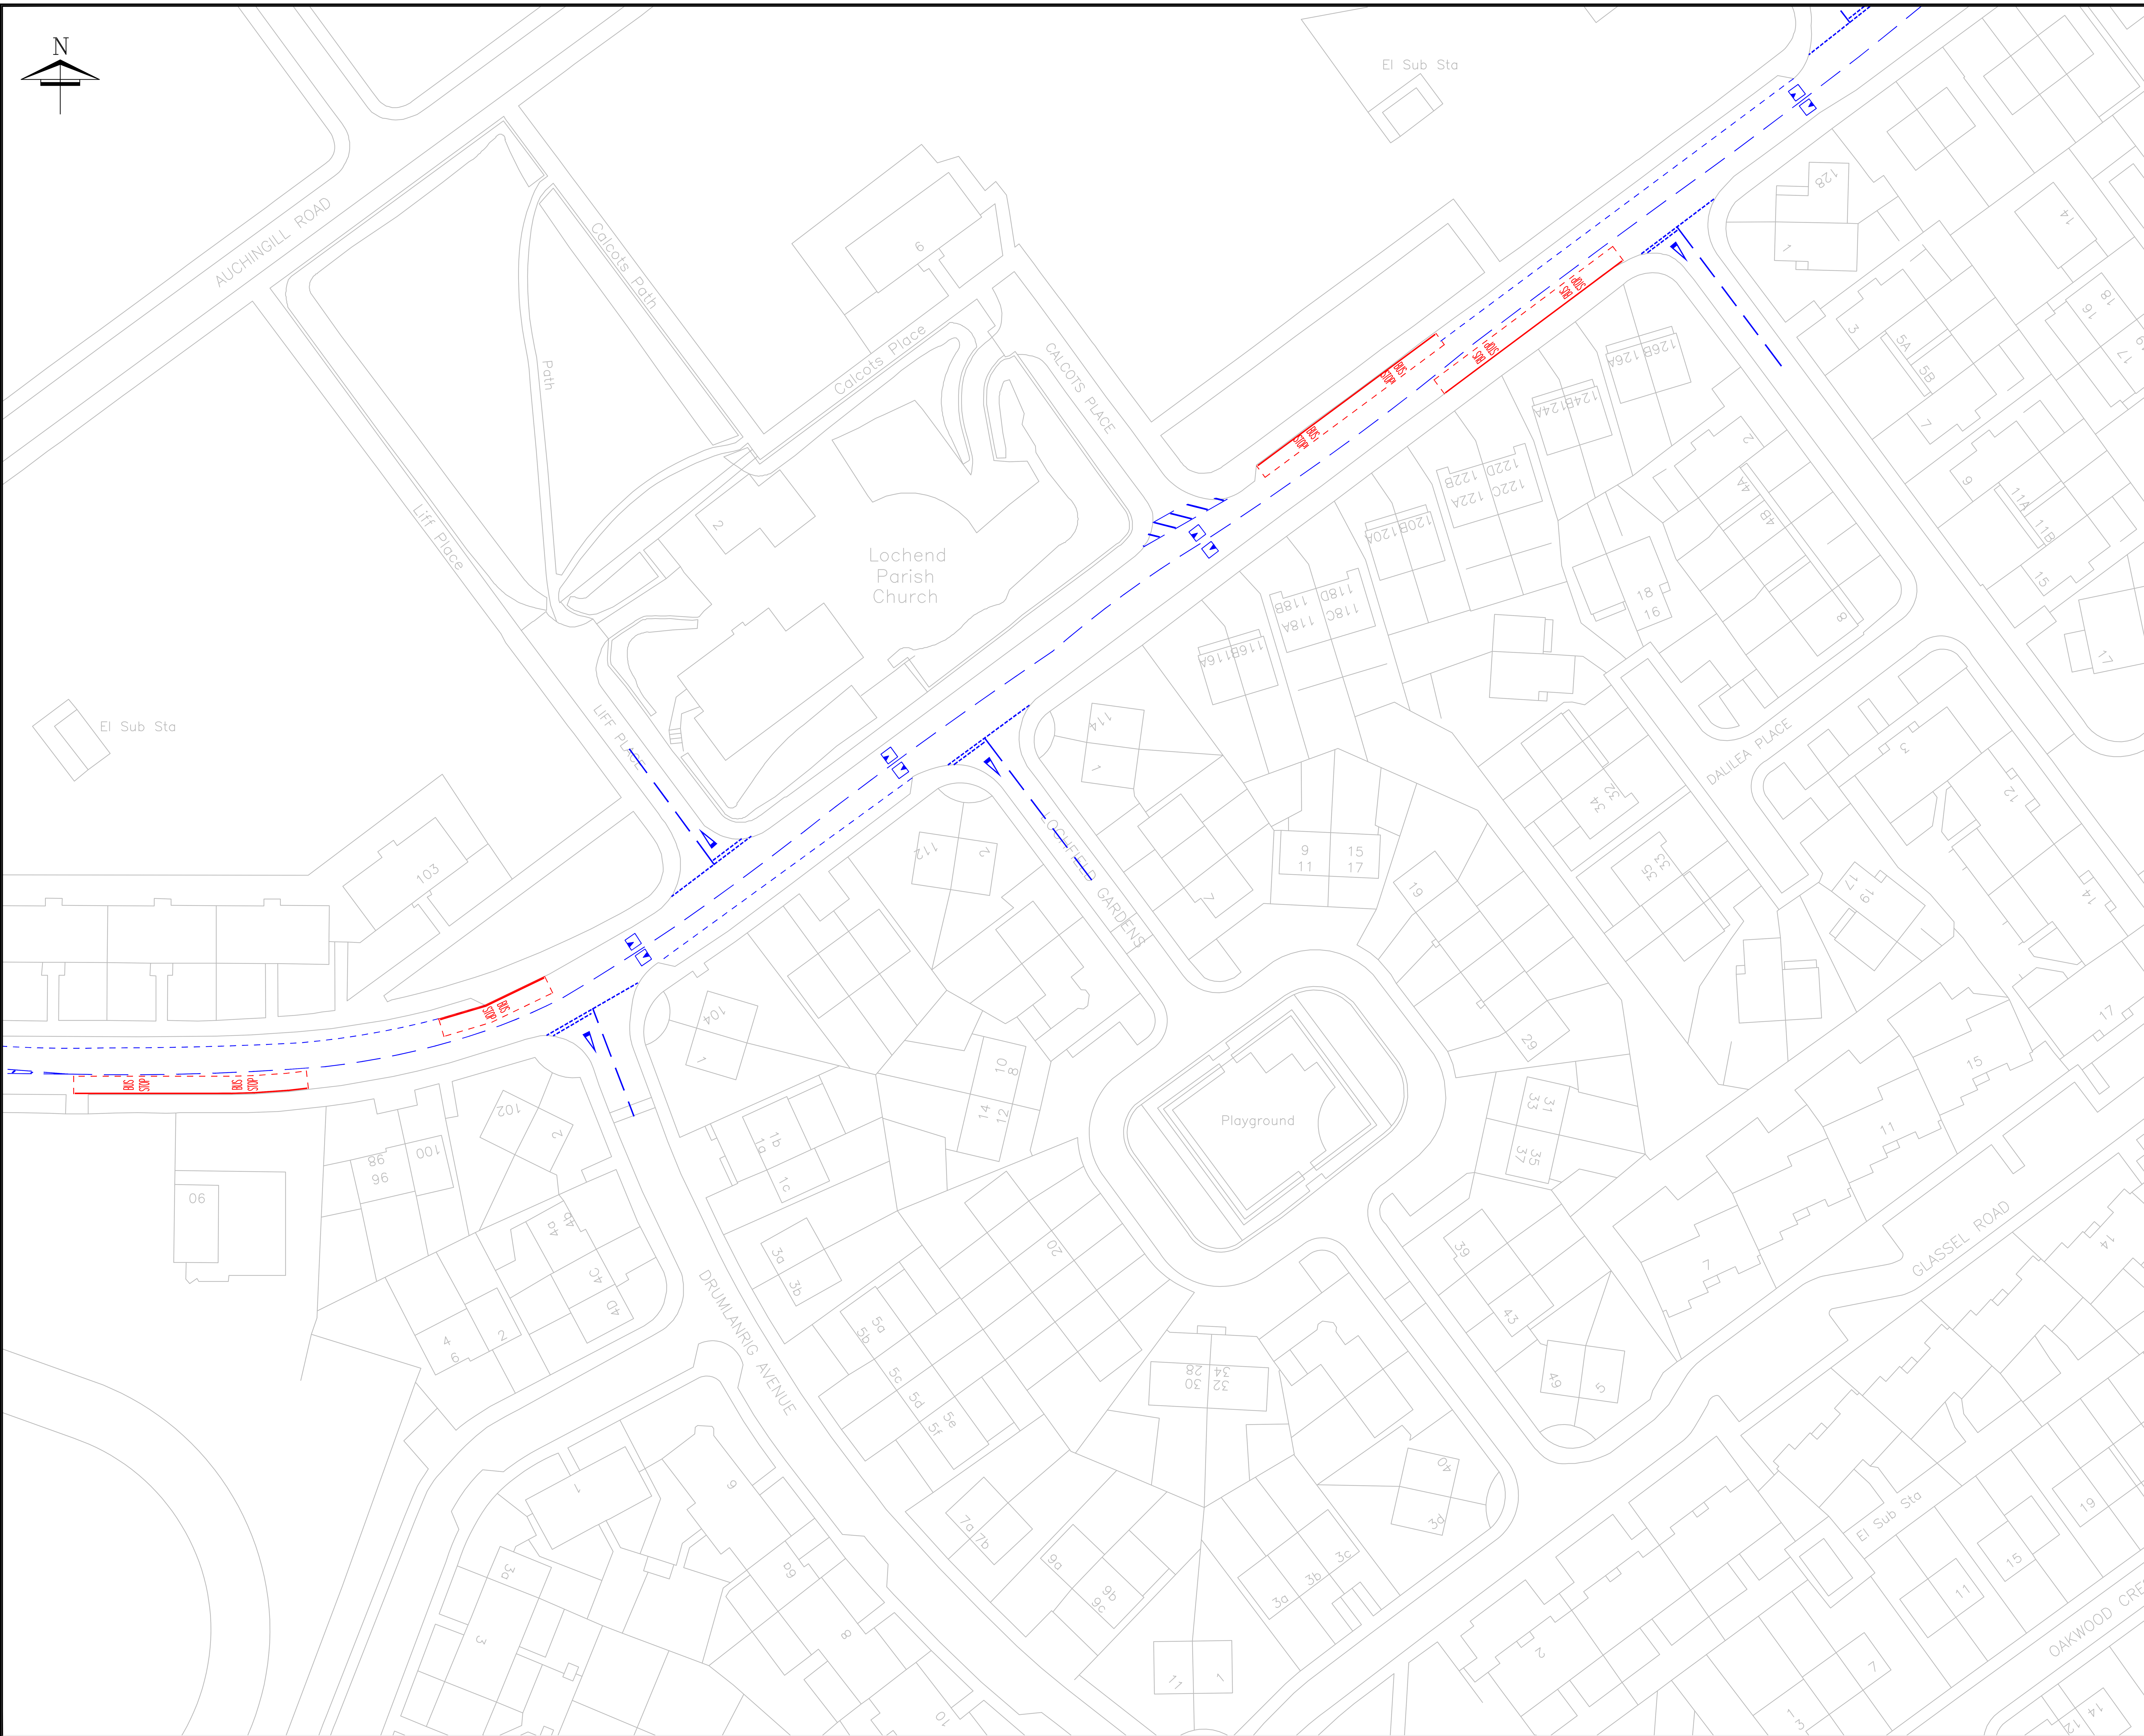

Notes:

© Crown Copyright [and database rights] 2016. All rights reserved.
OS Licence Number 100023379. You are not permitted to copy, sub–license, distribute or sell any of this data to third parties in any form.

Key

2x2m standard detail Asphalt Speed Cushion

Rev:	Date:	Revisions	Checked Date:	Appvd Date:

Glasgow City Council

Scale : 1:500		Date : September 2024	
Prepared by : RM		Checked by :	
Traced by :		Approved by :	

Executive Director of Neighbourhoods, Regeneration and Sustainability:
George Gillespie BEng (Hons) CEng MICE

Design Office: Traffic & Road Safety, 727 London Road, Glasgow, G40 3AQ.

The Glasgow City Council
Lochend Road
Traffic Calming Scheme
Plan 3/4

Drawing No: RS/24/67.3

Rev:

File No:

Drawing Status: Prelim. Tender Contract Record

Client:

Glasgow CITY COUNCIL